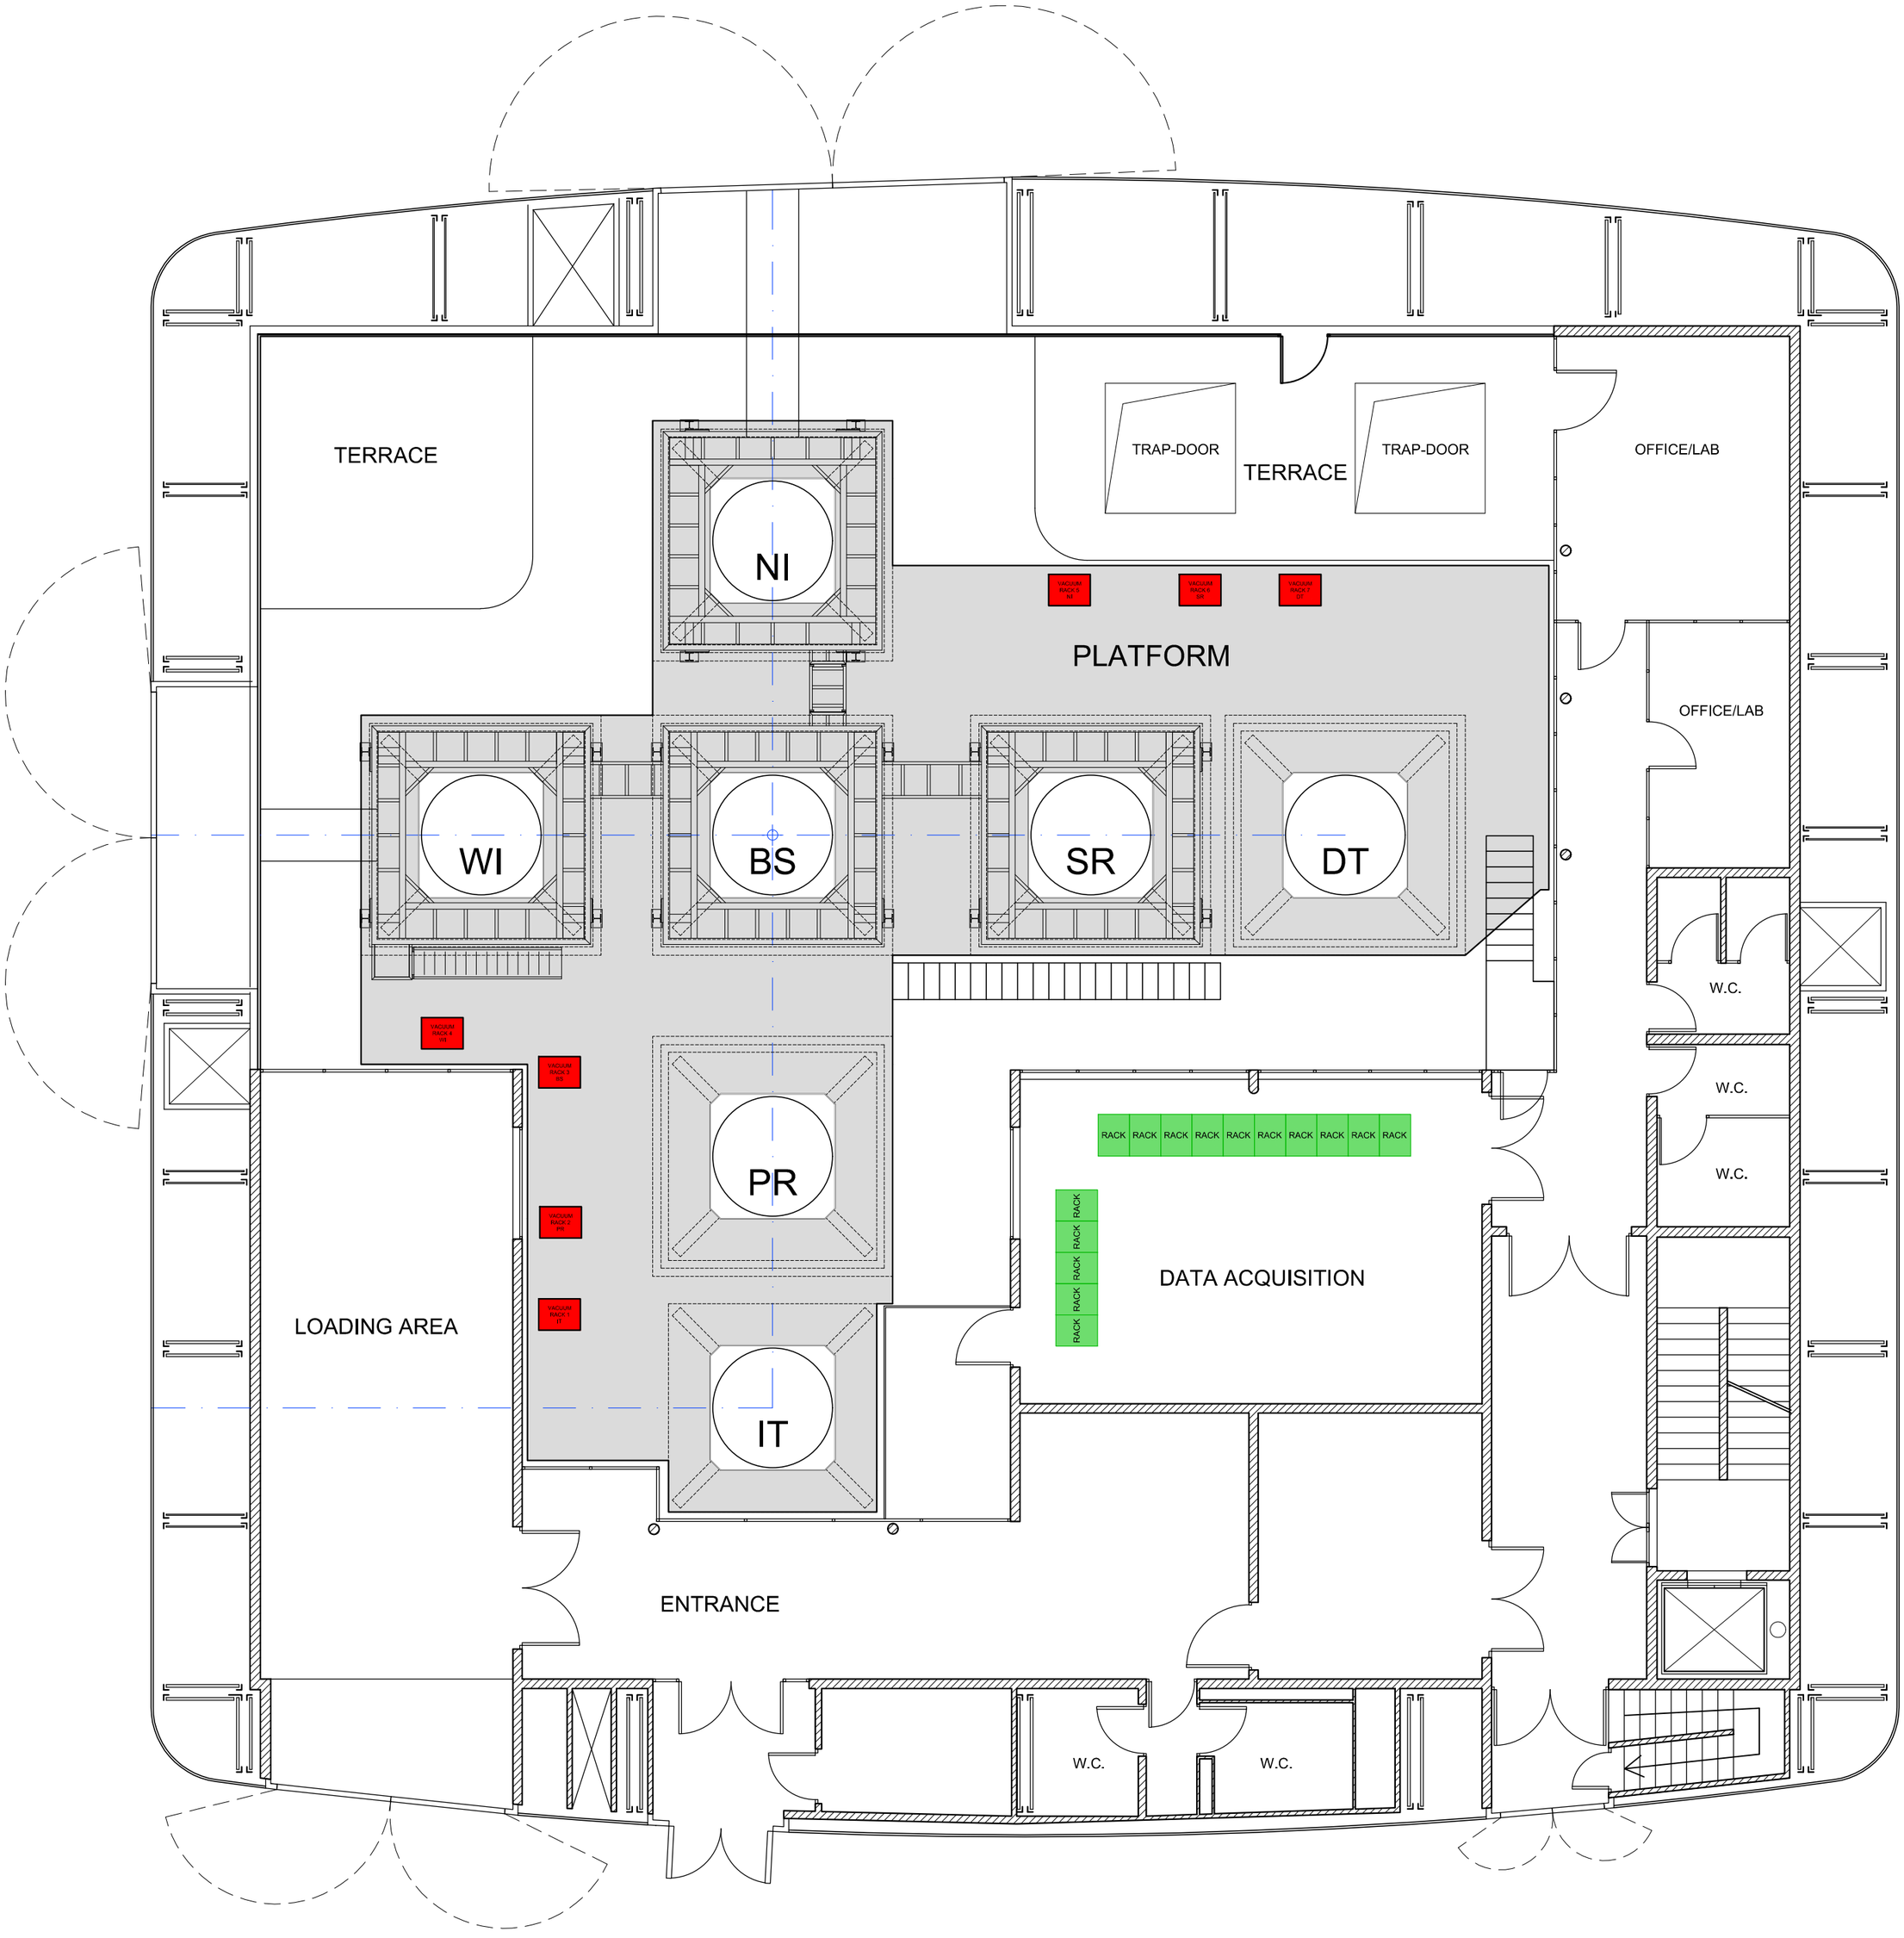

Central Building Level 2